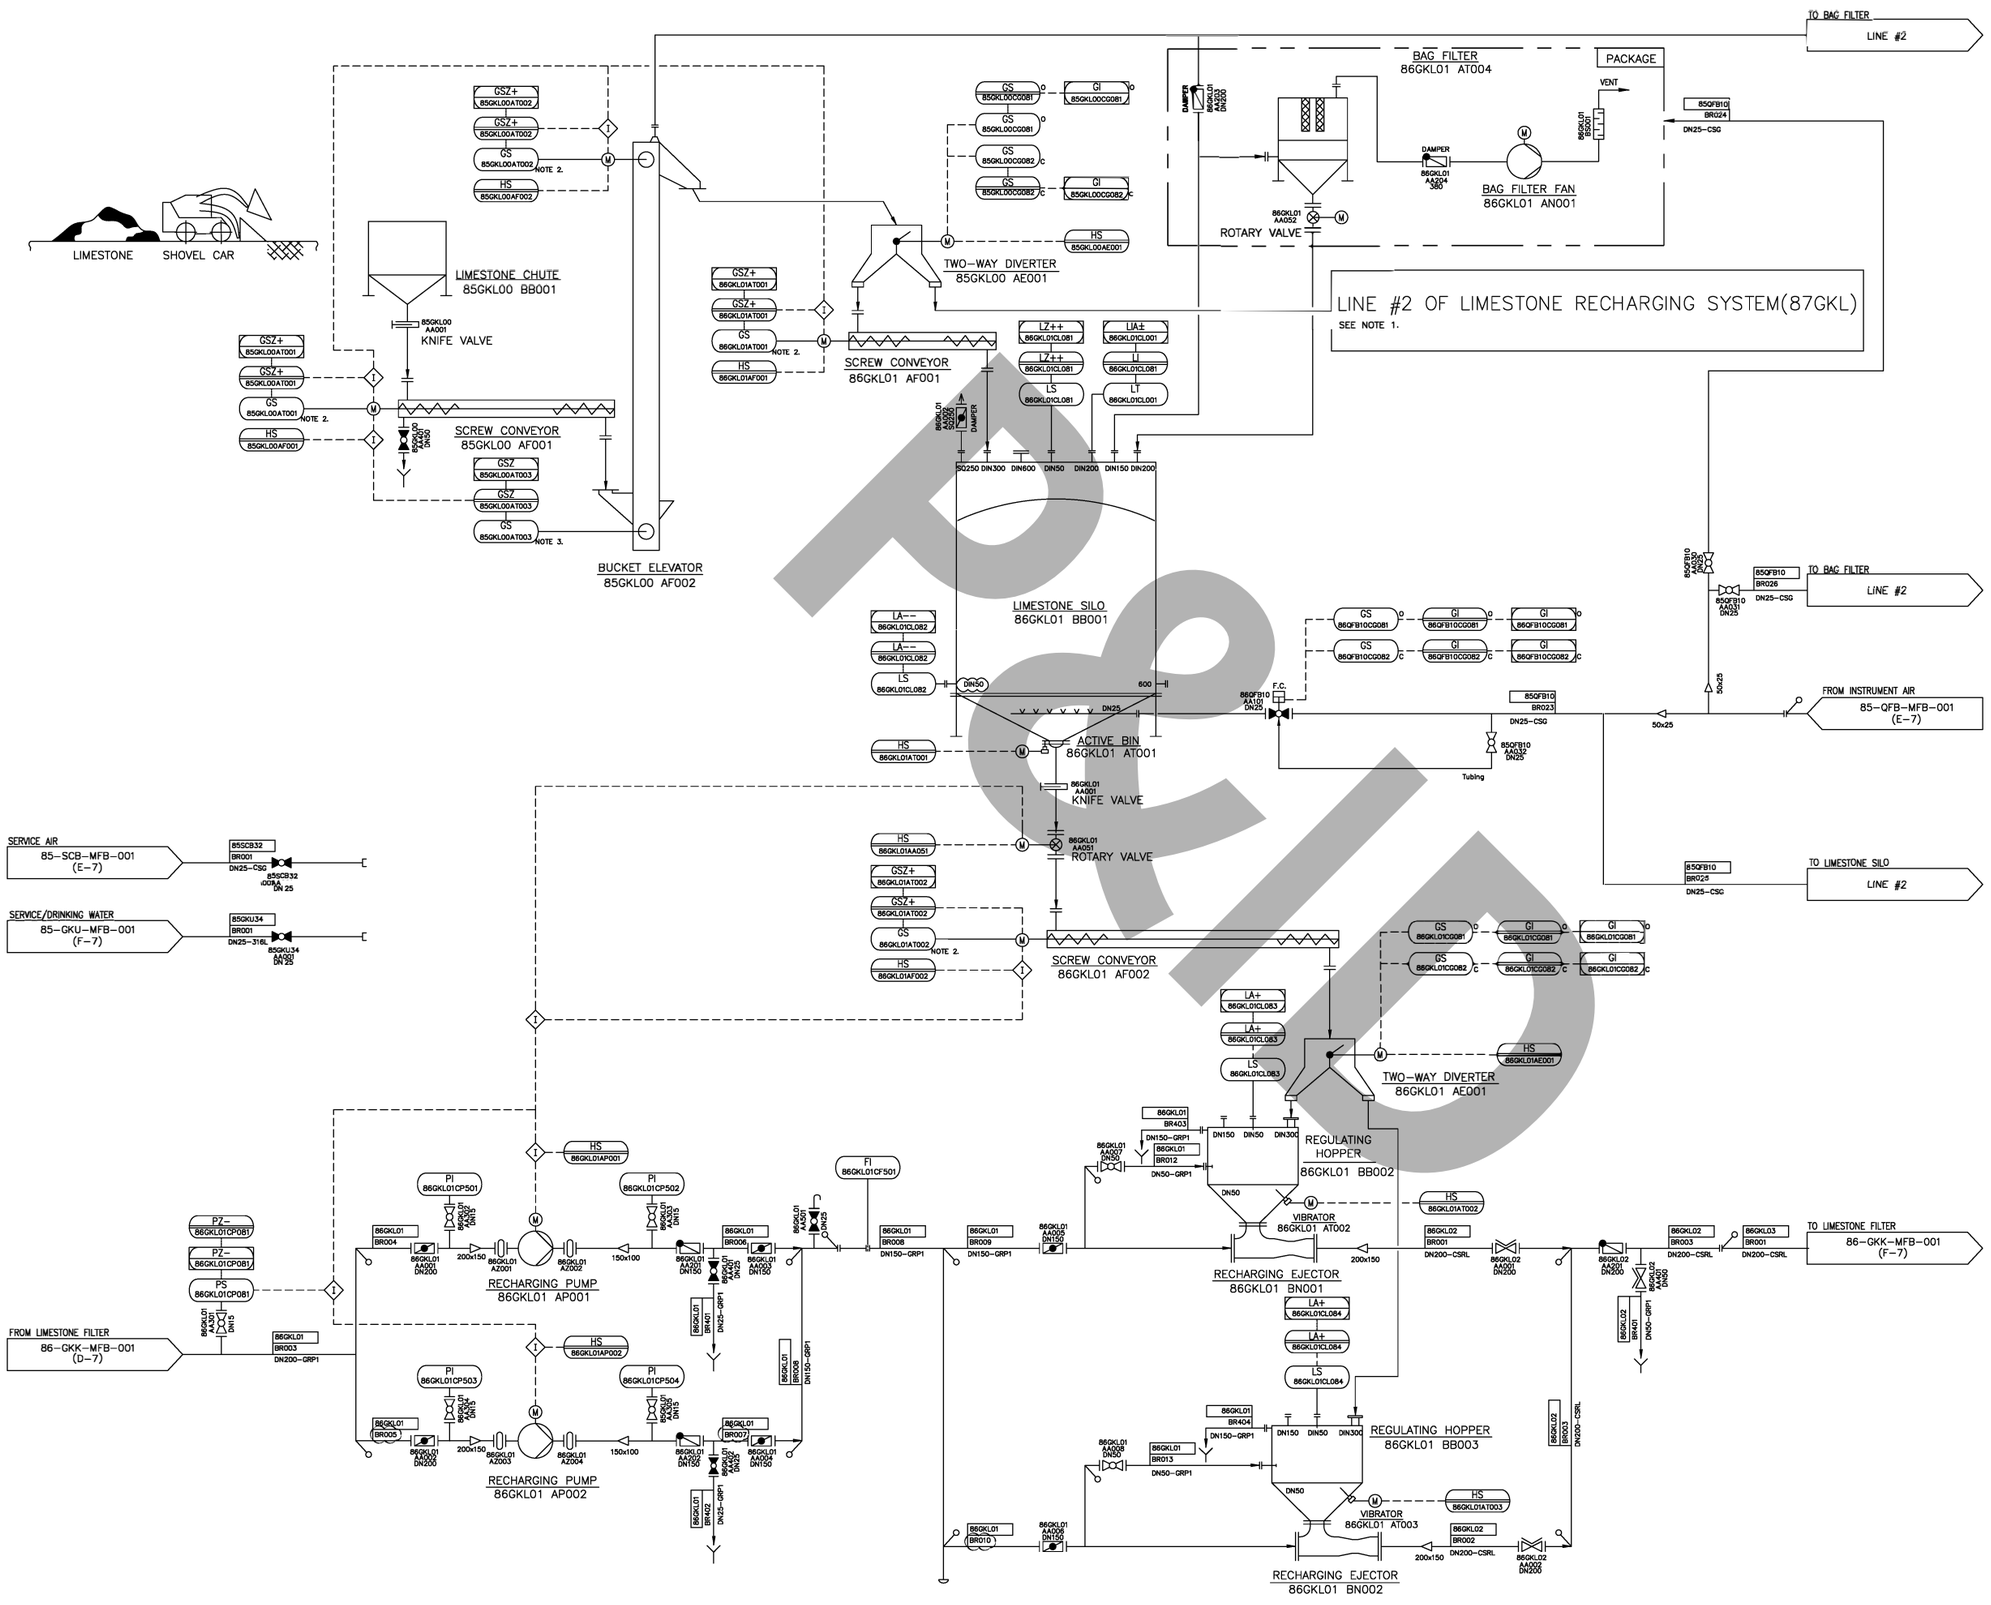

NOTES :

1. THE DUPLICATED SYSTEM IS SUPPLIED FOR LINE #2
2. TORQUE LIMIT SWITCH
3. ROTATION DETECTION SWITCH

THIS DRAWING IS THE PROPERTY OF DOOSAN HEAVY INDUSTRIES & CONSTRUCTION CO., LTD.
IT IS NOT TO BE COPIED OR USED IN ANY WAY DETRIMENTAL TO THE COMPANY.

REFERENCE DRAWINGS

DRAWING NUMBER	Rev.	TITLE
70-CD-MFB-004	0	P&ID SYMBOLS AND IDENTIFICATION (1/2)
70-CD-MFB-005	0	P&ID SYMBOLS AND IDENTIFICATION (2/2)
86-GKK-MFB-001	1	LIMESTONE DISSOLUTION SYSTEM
85-QFB-MFB-001	0	INSTRUMENT AIR DISTRIBUTION SYSTEM
85-SCB-MFB-001	0	SERVICE AIR DISTRIBUTION SYSTEM
85-GKU-MFB-001	0	SERVICE/DRINKING WATER DISTRIBUTION SYSTEM

ENGINEER'S STAMP

CONTRACTOR'S ST.

FOR CONSTRUCTION

REV	DESCRIPTION	DRWN	CHKD	DATE
1				
0				

CLIENT	
ENGR	
CONTRACTOR	
PROJECT No. / LOCATION	51002 Ras Al Khair

Scale	Drawing No.	Sheet	Rev.
-		1/1	0

A1(841x594m/m)